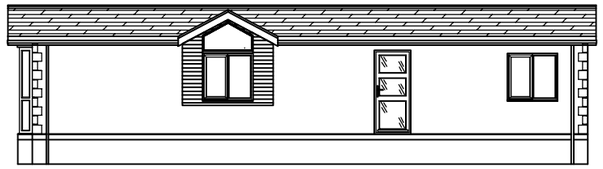

Front Elevation

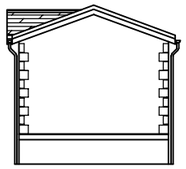

End Elevation
(Bedroom)

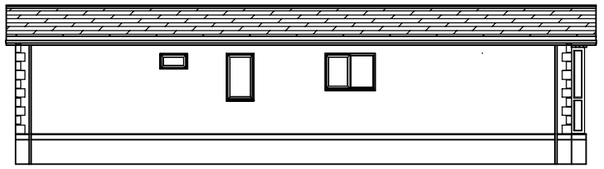

Rear Elevation

End Elevation
(Lounge)

Scale 1:150

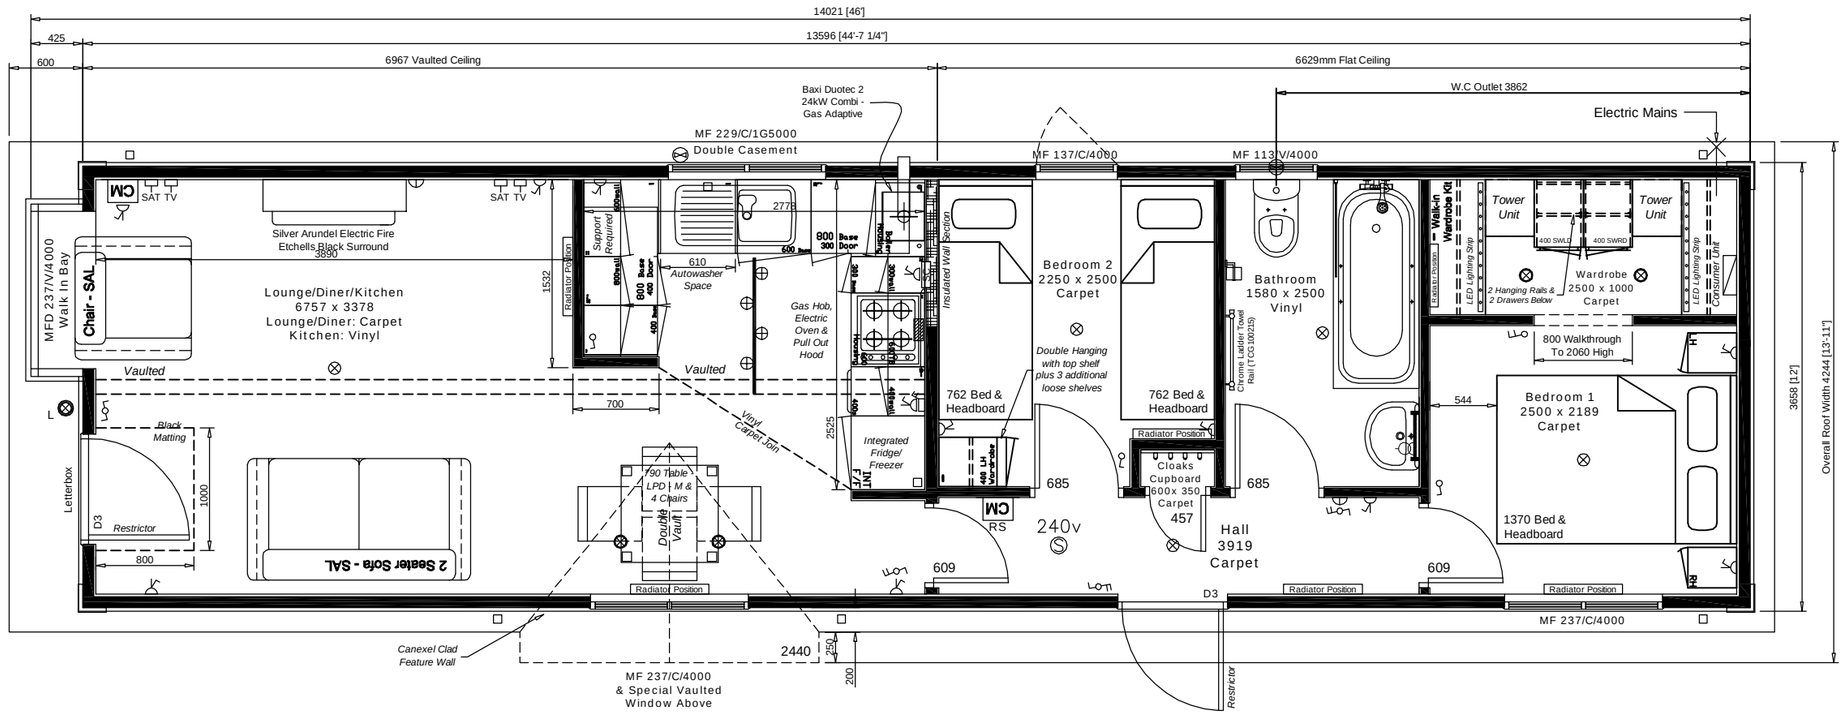

20° Pitch Roof

Vaulted Ceilings To Lounge/Diner/Kitchen

COPYRIGHT/CONFIDENTIAL
The rights to this design remain
the property of Tingdene Homes Ltd.
All rights reserved
Dated: 00.00.00

To convert to Imperial divide metric value by 304.8

Model:	Hayden Classic 2015		
Size:	Metric: 14.021 x 3.658	Imperial: 46 x 12	
Agent:			
Customer:			

SWITCHED SOCKET		ELECTRIC TAILS	
LIGHT SWITCH		LIGHT, ANY TYPE	
PULL CORD SWITCH		FLUORESCENT LIGHT	
SHAVER SOCKET		EXTRACTOR FAN	
COOKER POINT		SMOKE DETECTOR	240v
SPUR POINT		WASHER PLUMBING	
T.V. SOCKET		FREEZER	**
RADIATOR		FRIDGE	*

RADIATOR SCHEDULE

DATE DRAWN	BY
00.00.00	CE

1	
2	
3	
4	
5	
6	

www.tingdene.co.uk
TINGDENE
BRADFIELD ROAD
FINEDON ROAD IND. EST.
WELLINGBOROUGH
NORTHANTS
NN8 4HB
TEL: (01933) 2251
FAX: (01933) 2722
(01933) 4419

Scale:	Sales No:	S.O. No:
1:50	MASTER	